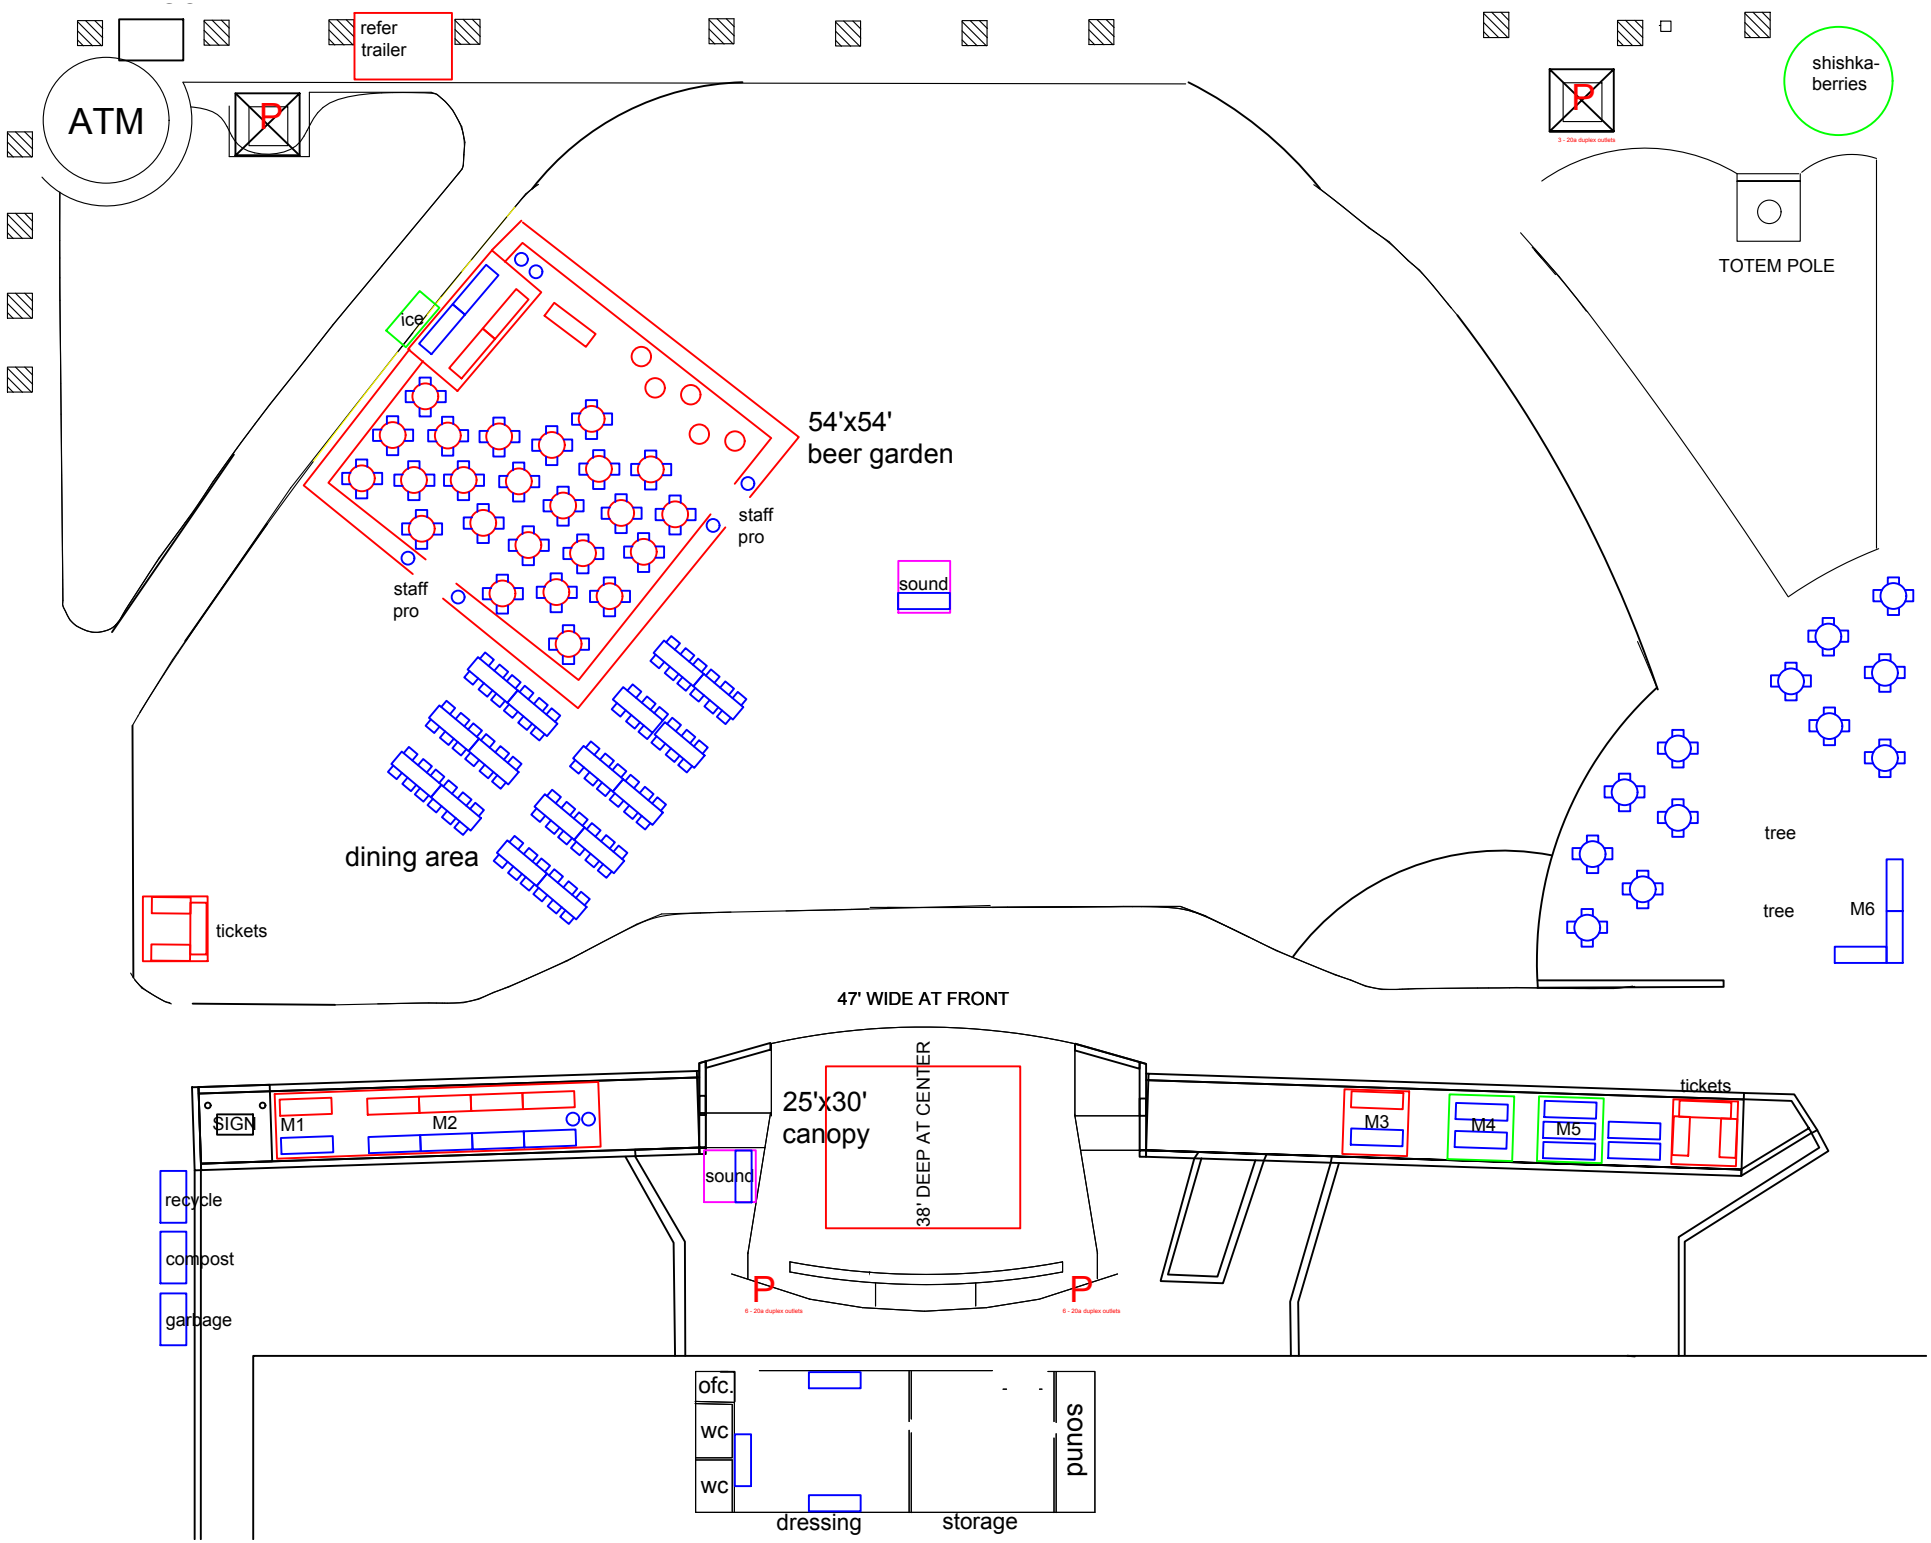
refer trailer
ATM
P
shishka-berries
TOTEM POLE
ice
54'x54' beer garden
staff pro
staff pro
sound
dining area
tickets
tree
tree
M6
47' WIDE AT FRONT
SIGN
M1
M2
25'x30' canopy
38' DEEP AT CENTER
sound
M3
M4
M5
tickets
recycle
compost
garbage
6 - 20a duplex outlets
ofc.
wc
wc
sound
dressing
storage